INSTRUMENT KEY

- 6X9 360Q EHG
- 6X12 360Q EHG
- 6X16 360Q EHG
- PAR64 Med 1K
- PAR64 Wide 1K
- Source4 10 deg
- 6' R40 Strip, 3 cir, 150w
- 6' PAR56 strip, 3 cir,300w

Plymouth State University
Silver Center

HANAWAY THEATRE

REPERTORY LIGHTING PLOT

Lighting by:	Stuart Crowell
Revision Date:	Summer 2005
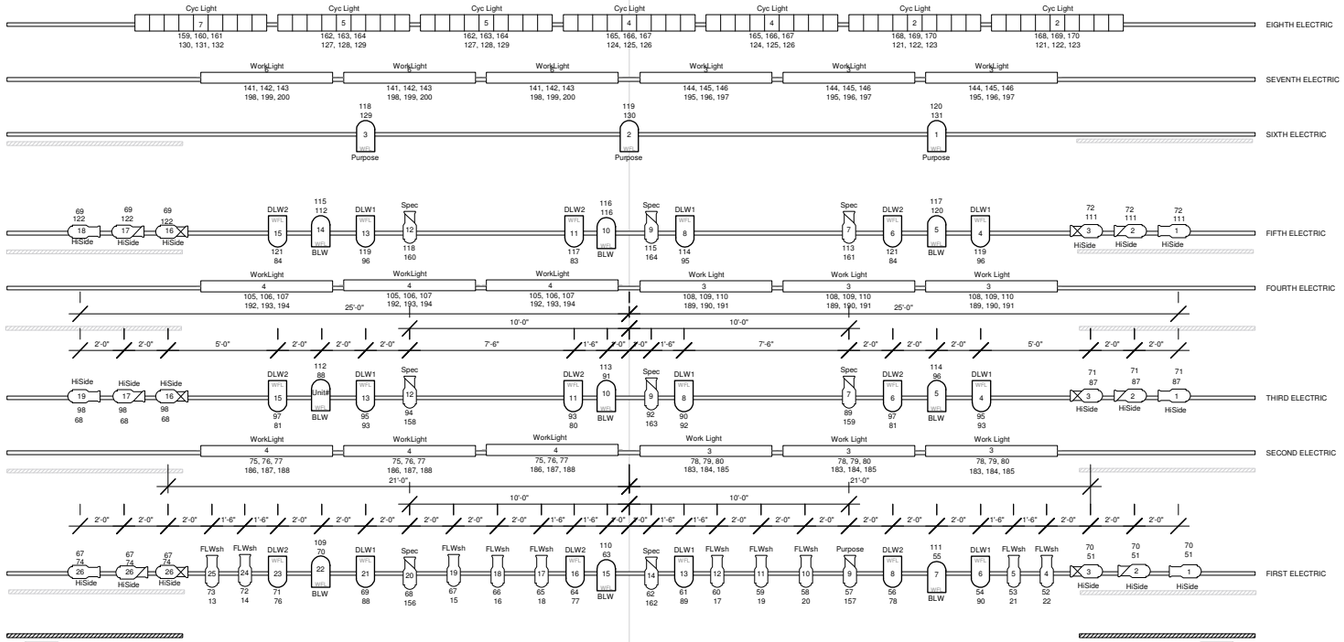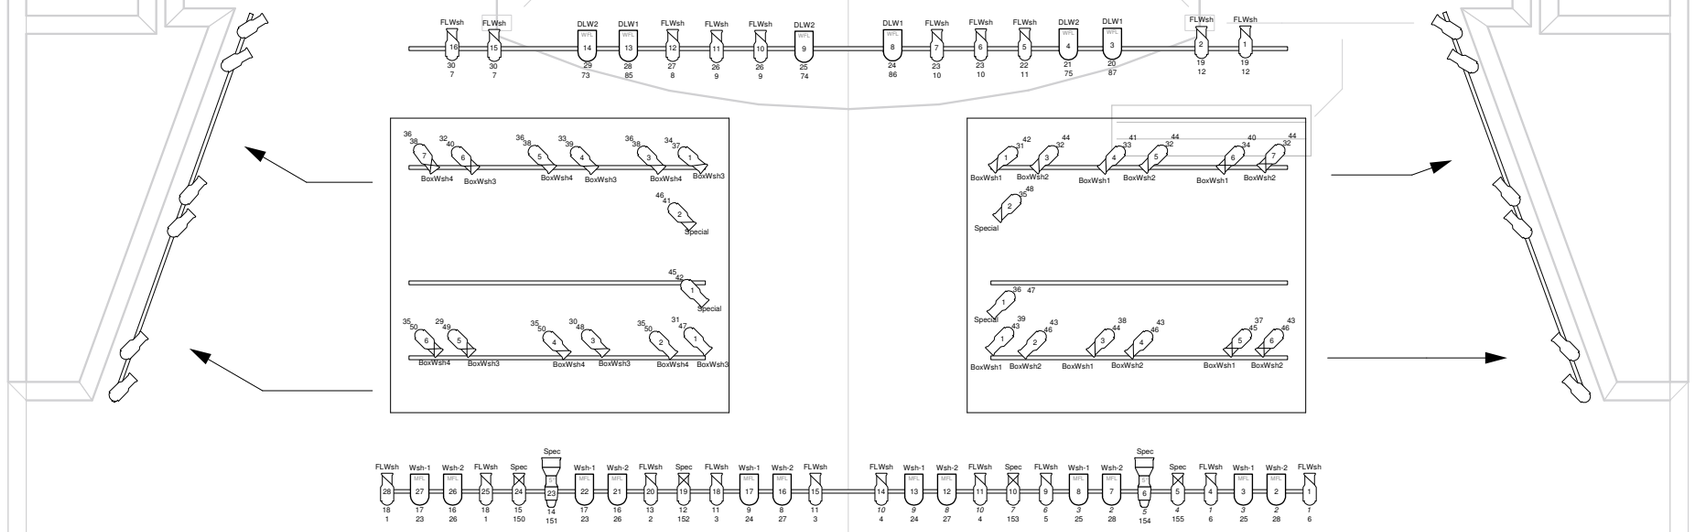
Scale: 1/8" = 1'-0"