INSTRUMENT KEY

- 6X9 360Q EHG
- 6X12 360Q EHG
- 6X16 360Q EHG
- PAR64 Med 1K
- PAR64 Wide 1K
- Source4 10 deg
- 6' R40 Strip, 3 cir, 150w
- 6' PAR56 strip, 3 cir,300w

Plymouth State University
Silver Center

HANAWAY THEATRE

REPERTORY LIGHTING PLOT

Lighting by: Stuart Crowell

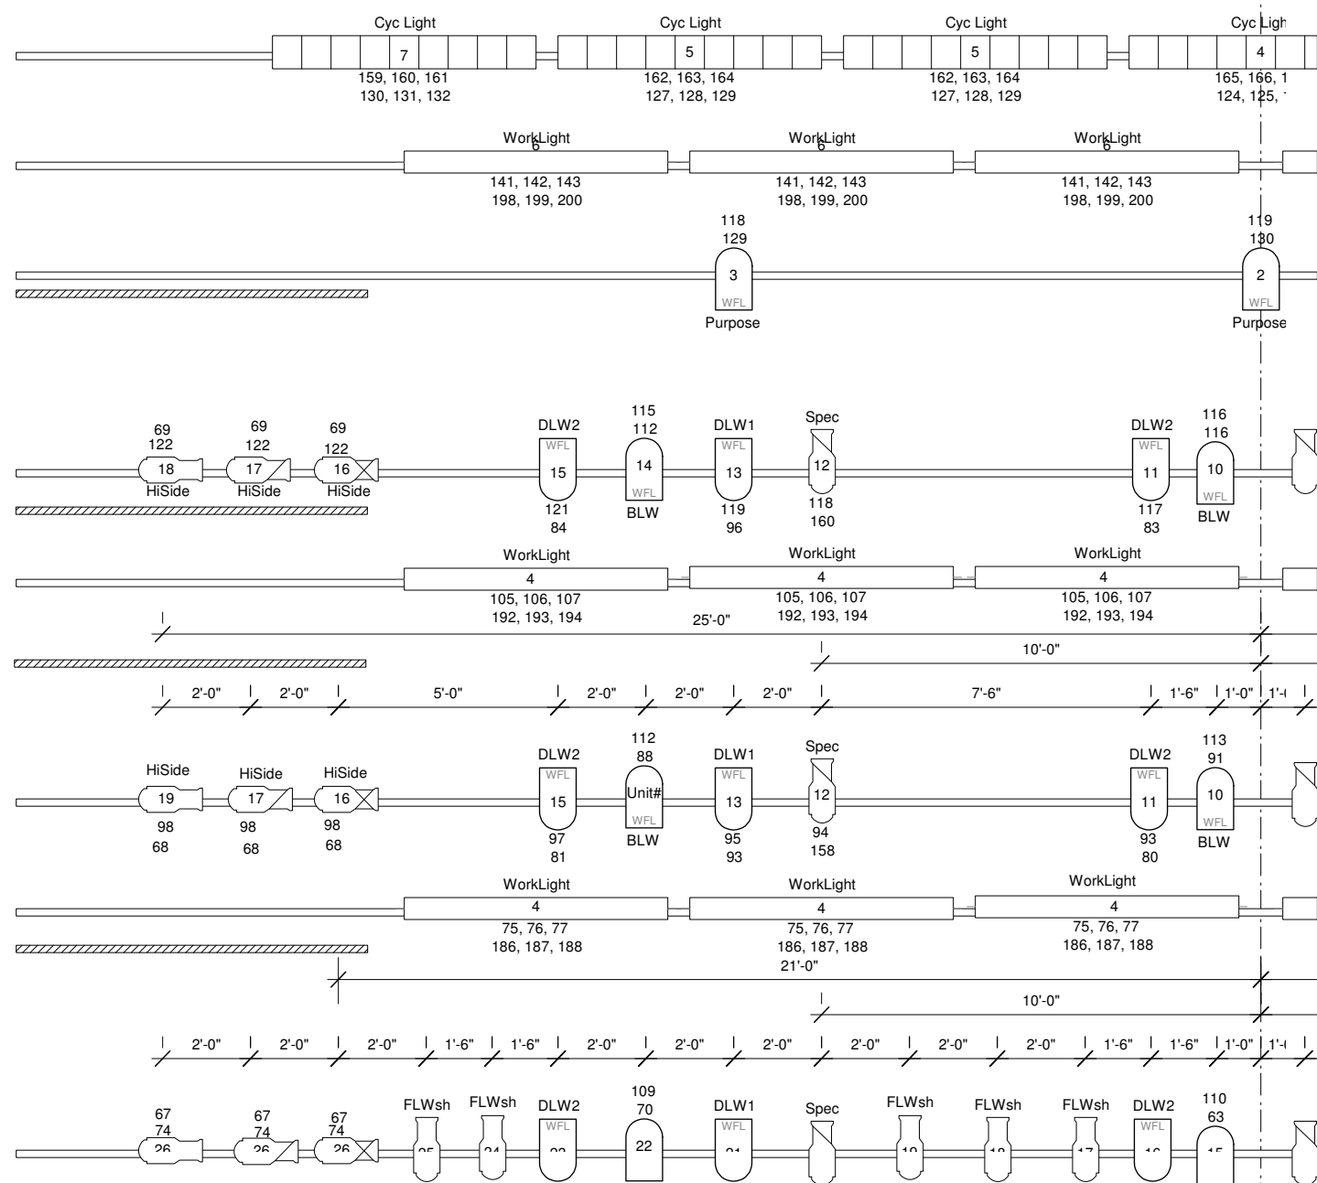

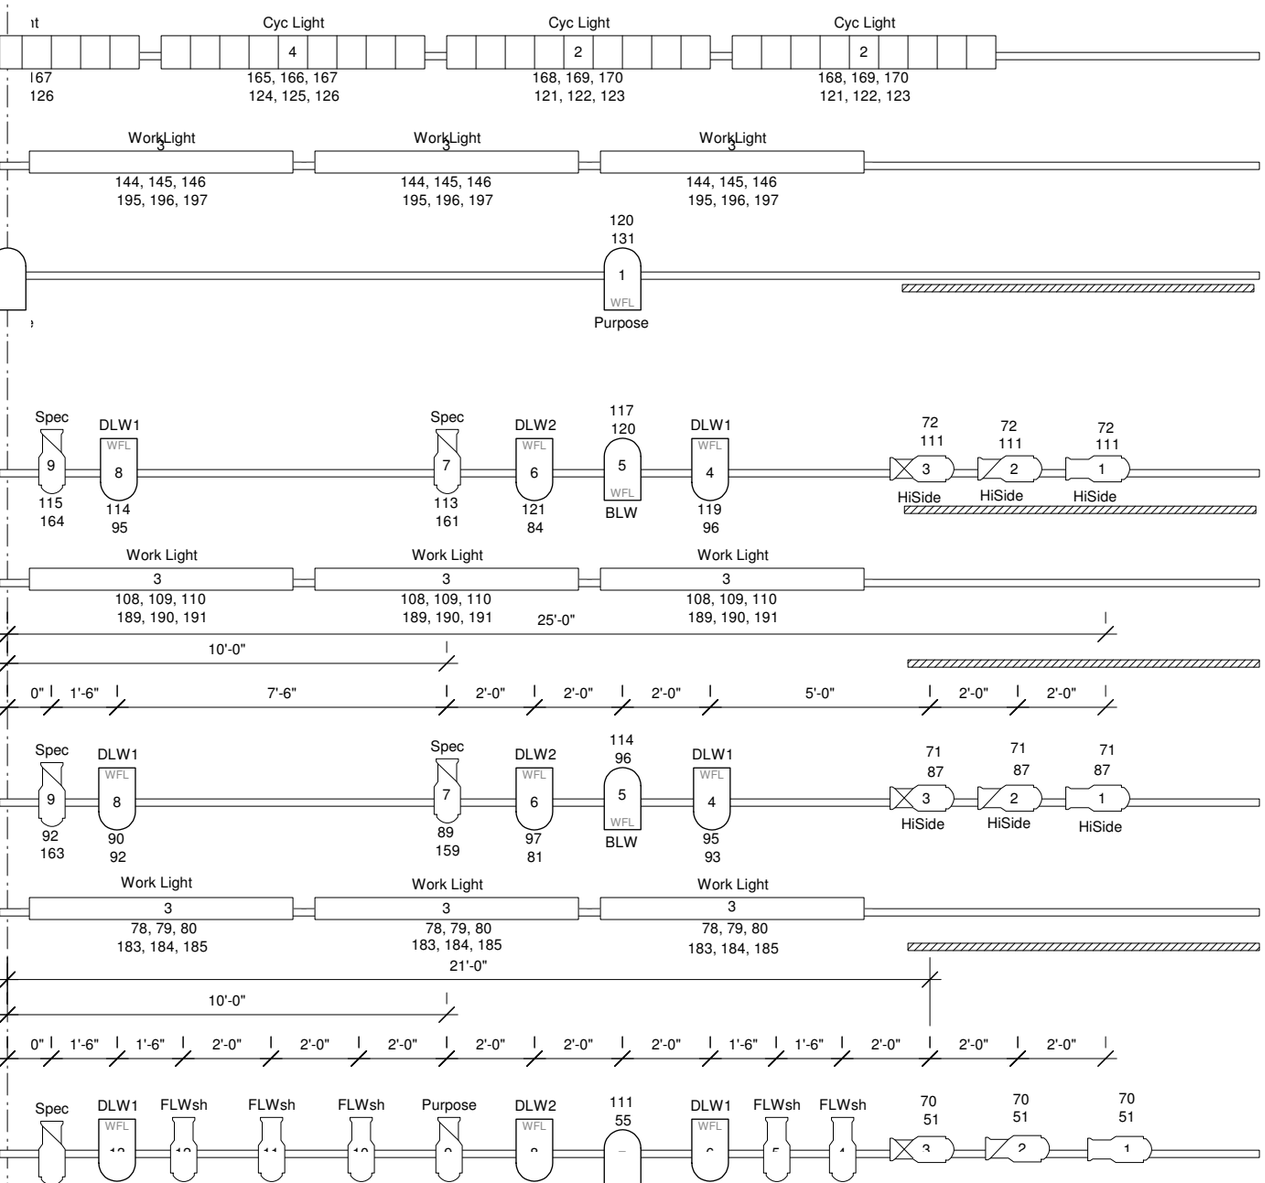

LS 30	FULL BLACK	32'-3"
LS 29	EMPTY	31'-9"
LS 28	BOUNCE	31'-3"
LS 27	8TH ELECTRIC	28'-9"
LS 26	CYCLORAMA	27'-9"
LS 25	7th elect/ 6th legs	26'-3"
LS 24	5TH BORDER	25'-9"
LS 23	6TH ELECTRIC	23'-9"
LS 22	BLACK SCRIM	23'-3"
OS	Orchestra Shells	22'-3"
LS 21	FULL BLK TRVLR	21'-3"
LS 20	5TH BORDER	20'-9"
LS 19	5TH ELECTRIC	19'-3"
LS 18	4TH LEGS	18'-3"
LS 17	4TH BORDER	17'-9"
LS 16	4TH ELECTRIC	16'-9"
LS 15	EMPTY	15'-9"
LS 14	3RD LEGS	14'-9"
LS 13	3RD BORDER	14'-3"
OS	Orchestra Shells	fixed
LS 12	3RD ELECTRIC	11'-9"
LS 11	EMPTY	10'-9"
LS 10	EMPTY	10'-3"
LS 9	2ND ELECTRIC	9'-3"
LS 8	2ND LEGS	8'-3"
LS 7	FULL BLK TRVLR	7'-9"
LS 6	2ND BORDER	7'-3"
OS	Orchestra Shells	Fixed
LS 5	EMPTY	5'-9"
LS 4	FIRST ELECTRIC	3'-9"

Revision Date: Summer 2005

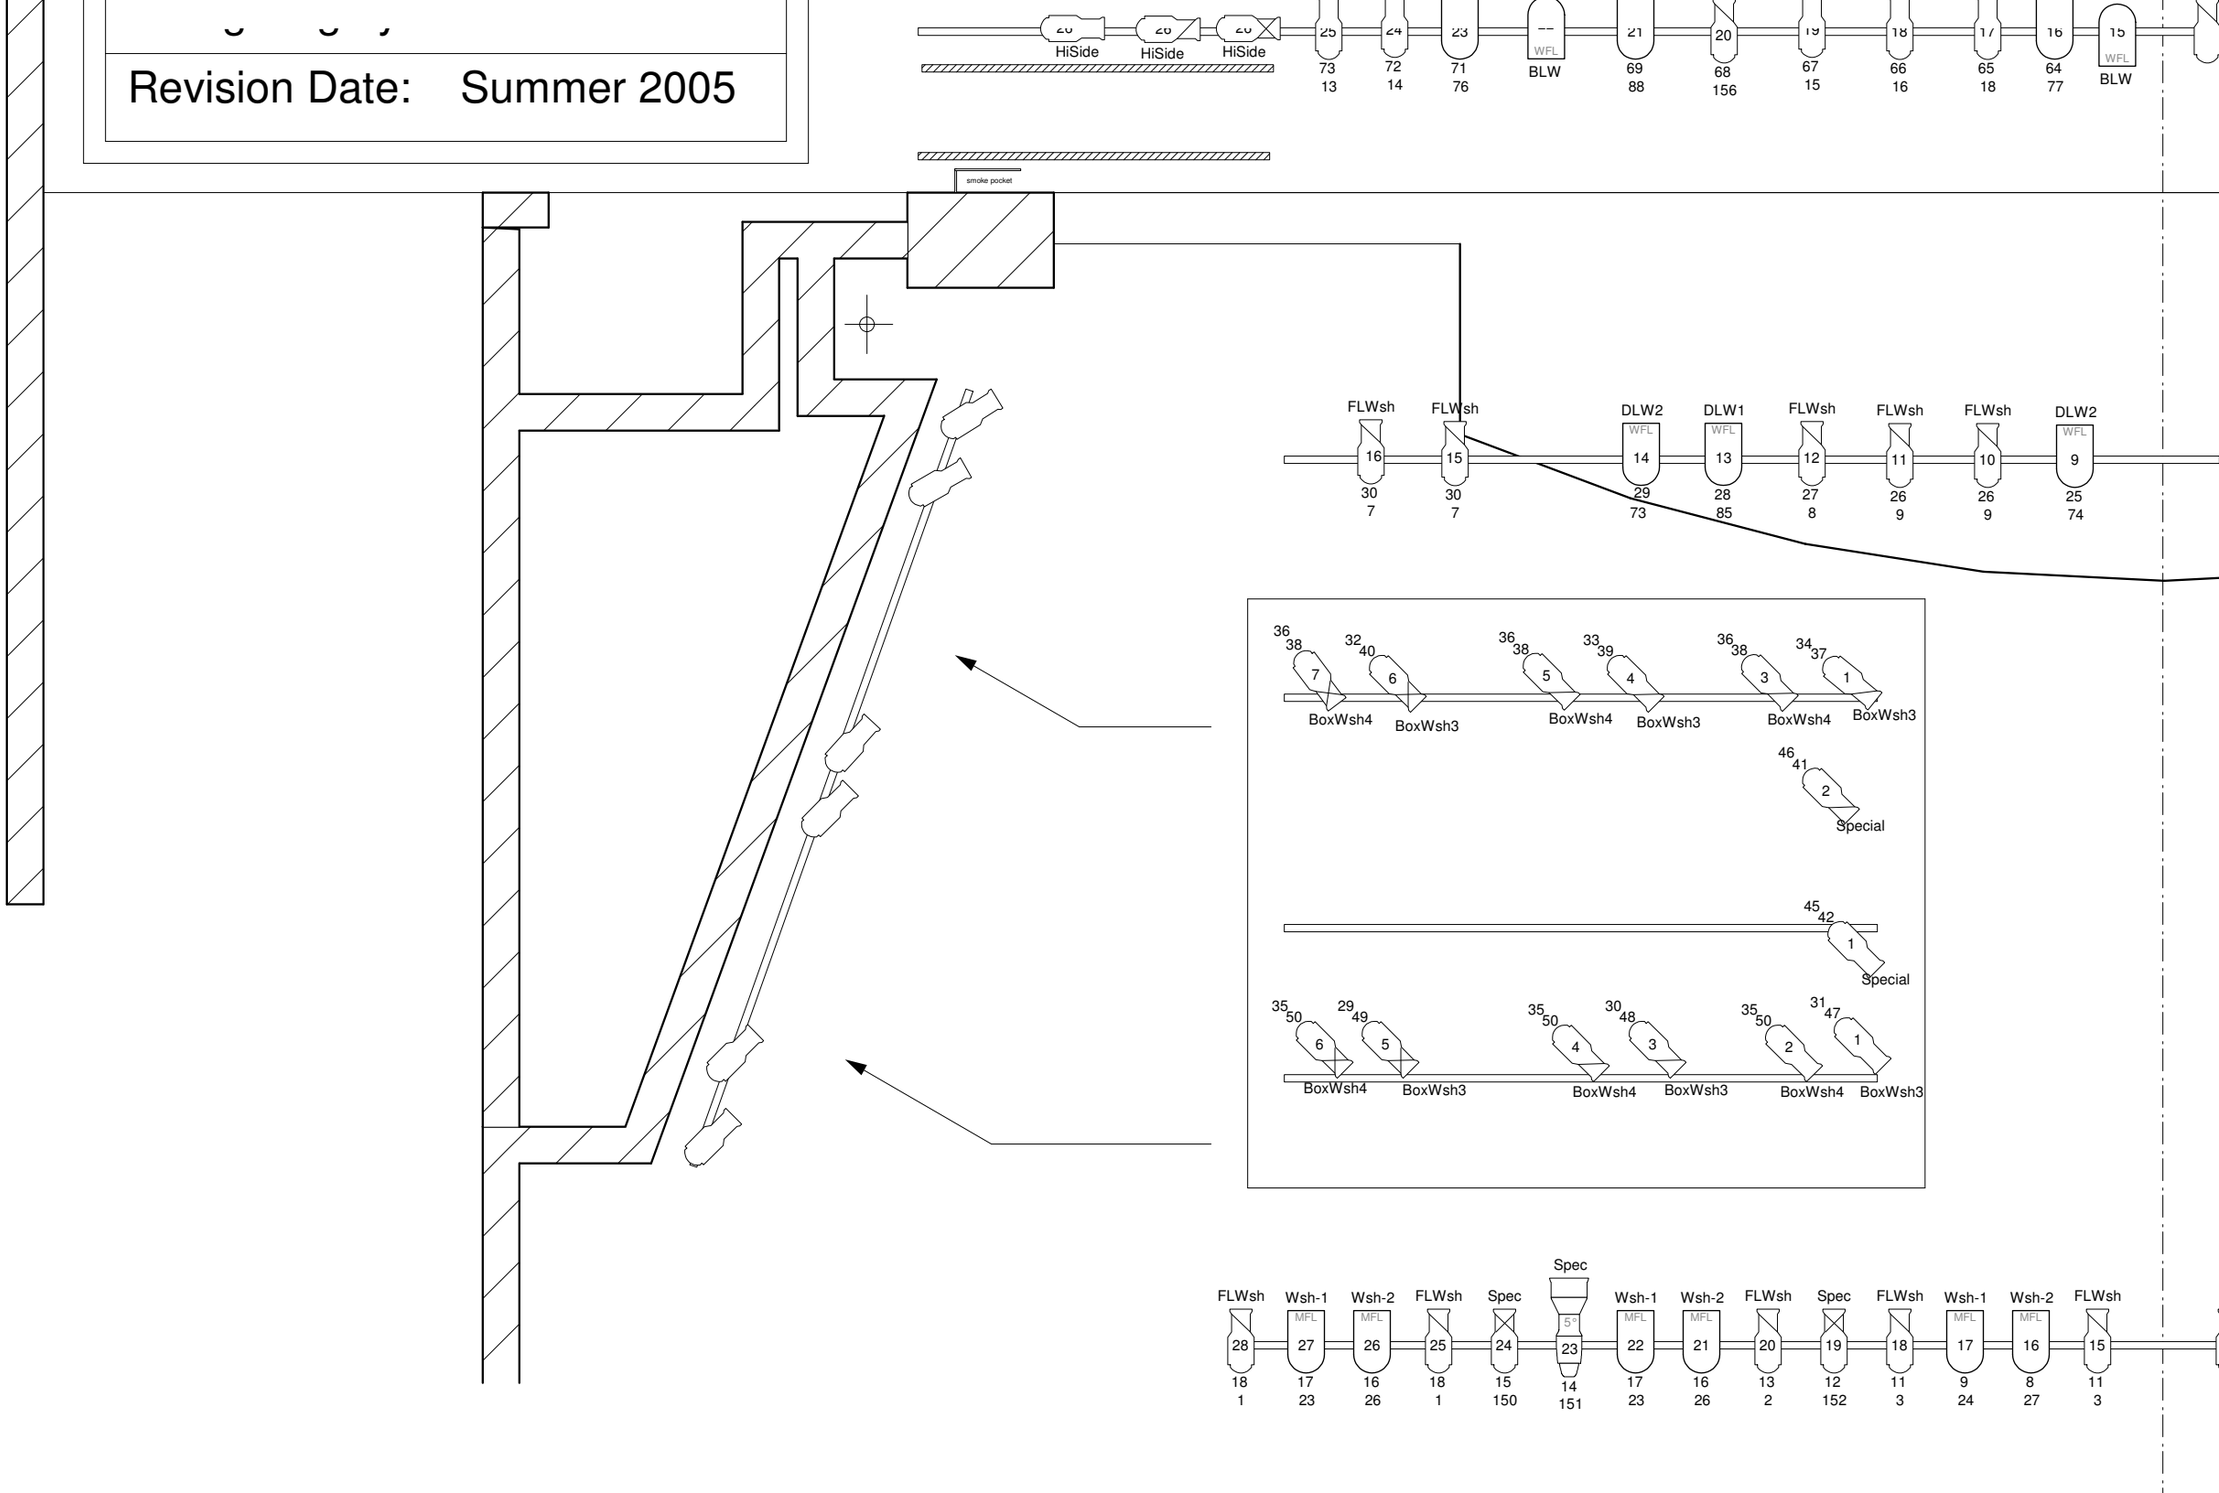

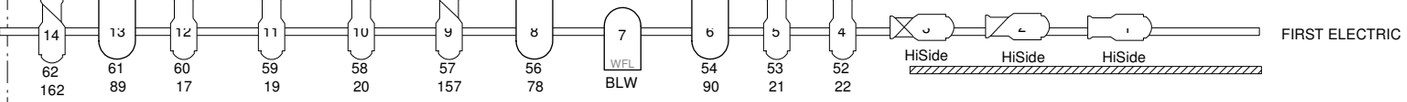
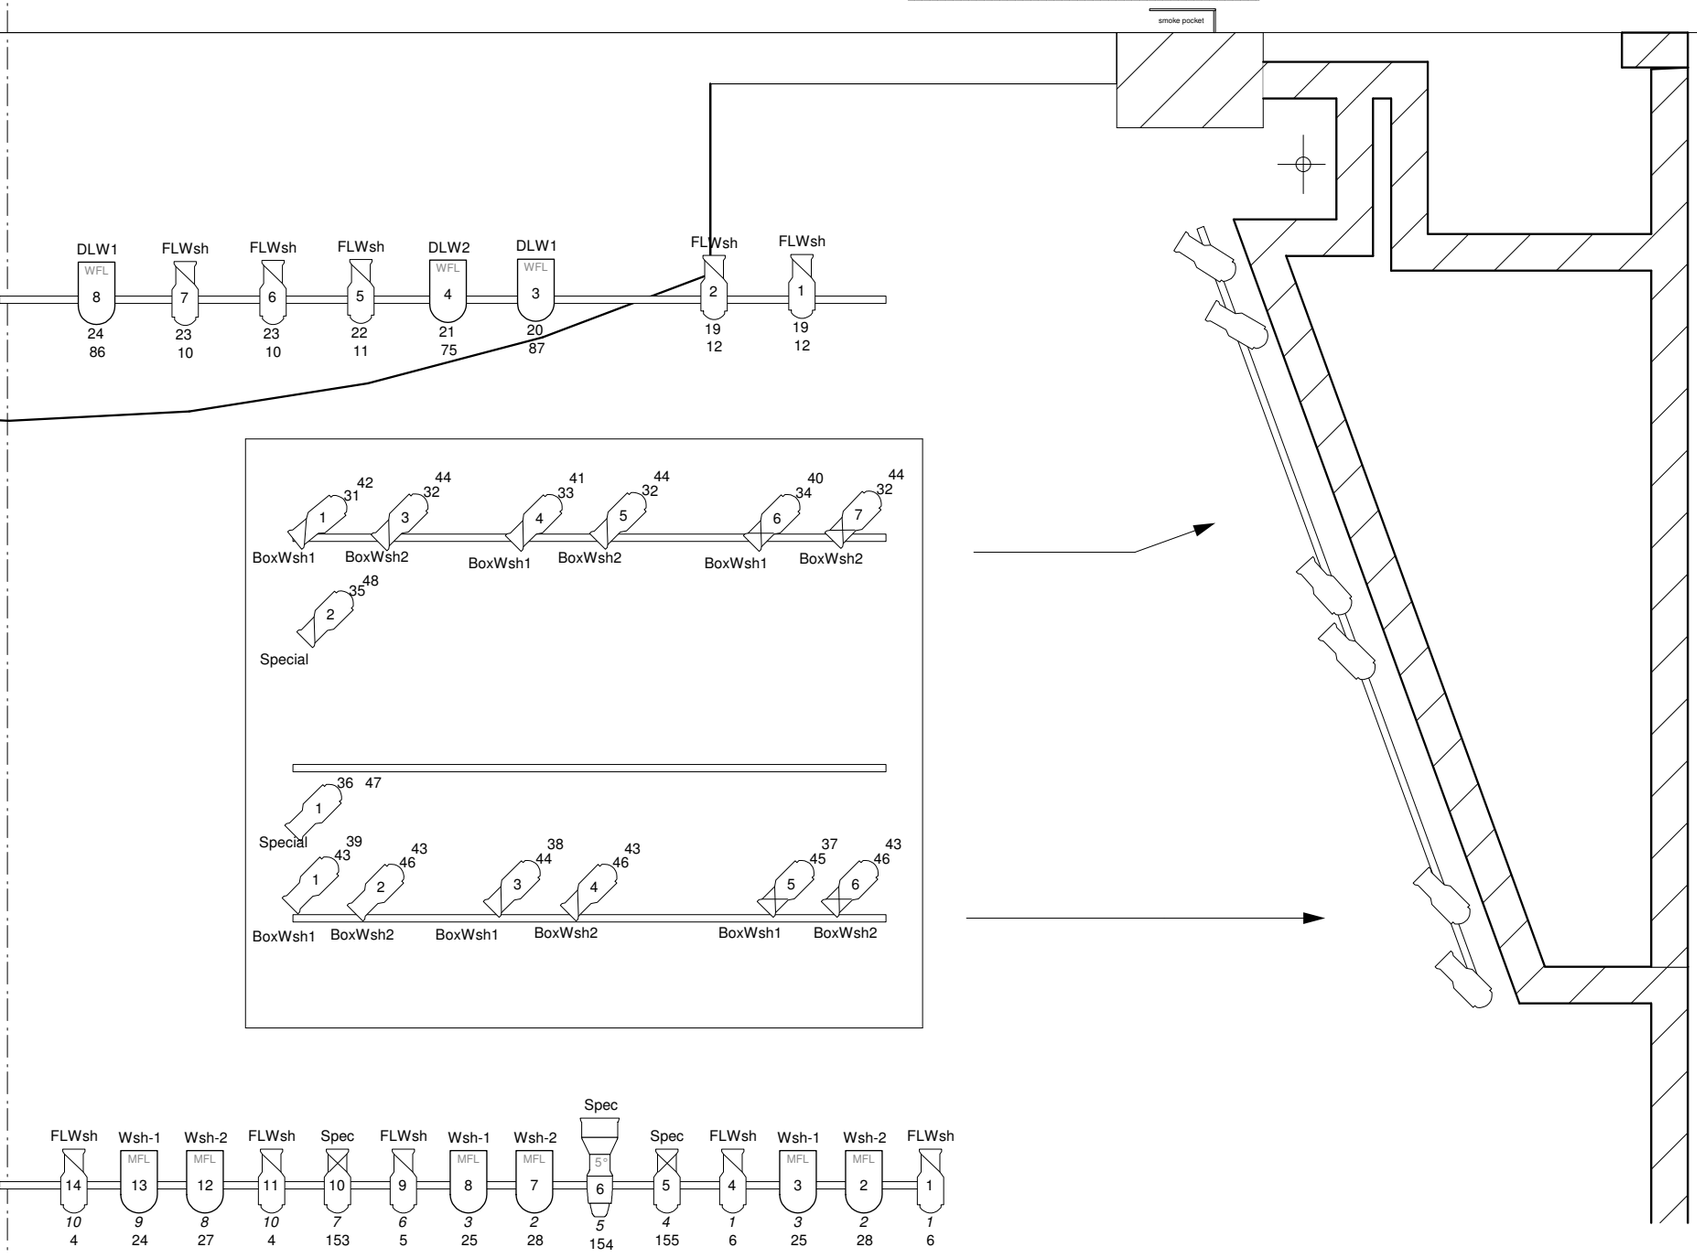
LS4	FIRST ELECTRIC	0'-9"
LS3	FIRST LEGS	2'-9"
LS2	FIRST BORDER	2'-3"
	GRAND DRAPE	SR
LS1	SHOW PORTAL	0'-9"